EAST ELEVATION (DOORS AND WINDOWS NOT TO SCALE)

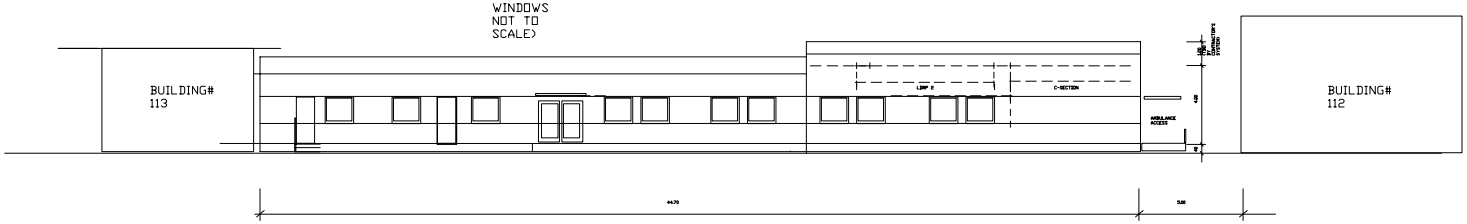

EAST ELEVATION (DOORS AND WINDOWS NOT TO SCALE)

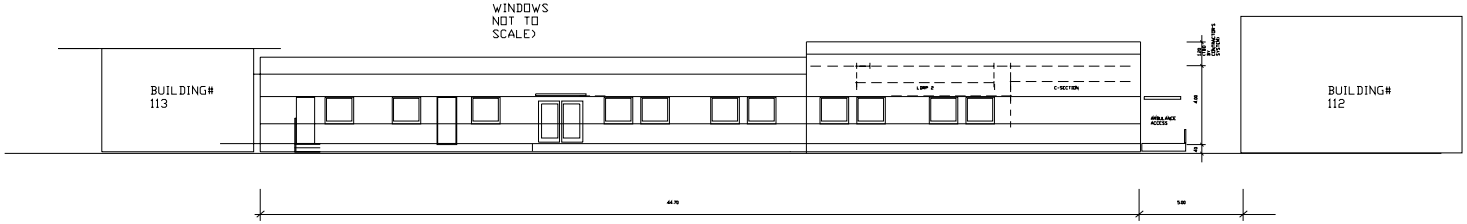

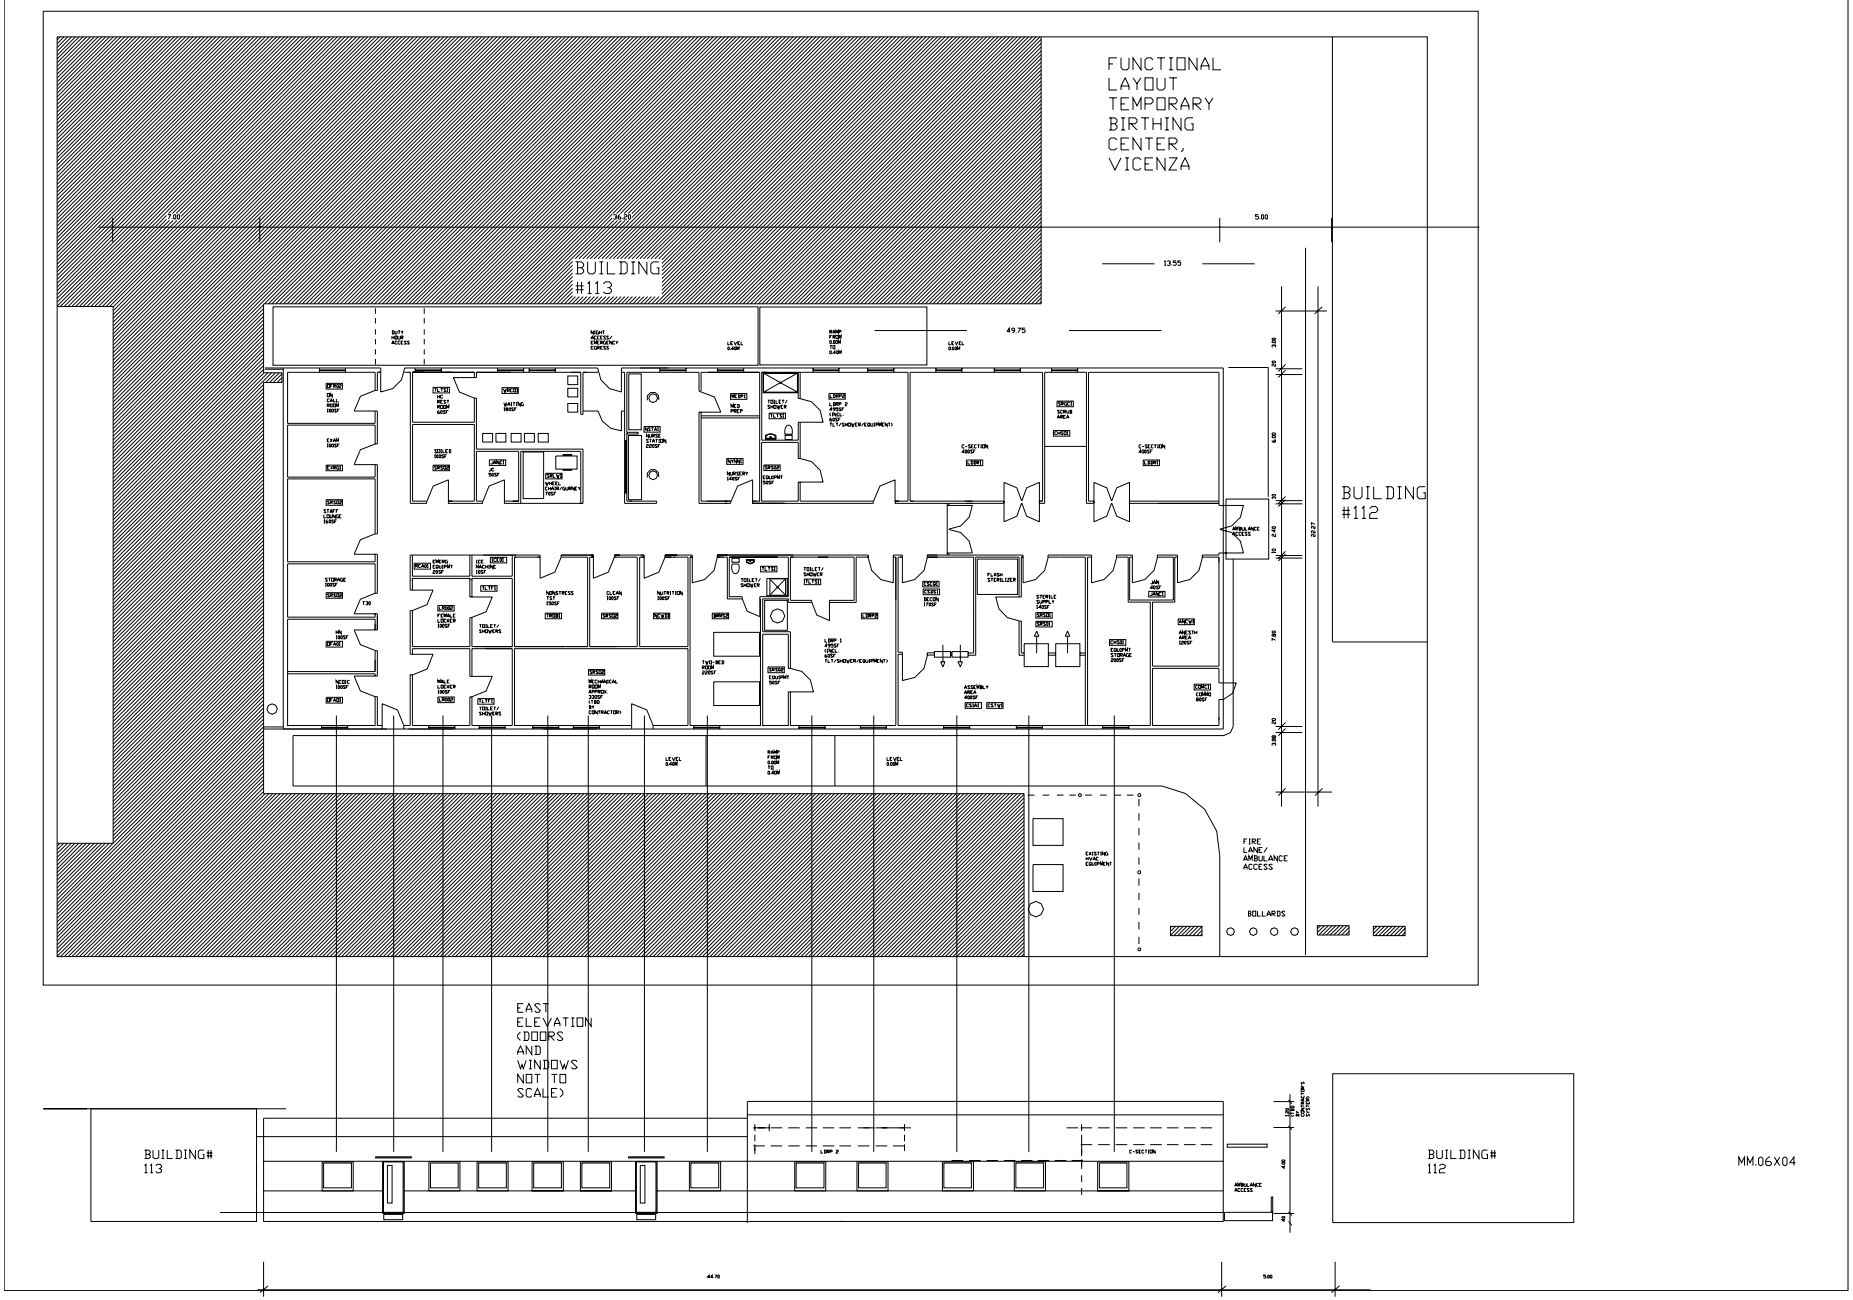
FUNCTIONAL LAYOUT TEMPORARY BIRTHING CENTER, VICENZA
BUILDING #113
BUILDING #112
FIRE LANE/ AMBULANCE ACCESS
BOLLARDS
EAST ELEVATION (DOORS AND WINDOWS NOT TO SCALE)
BUILDING# 113
BUILDING# 112
MM.06X04

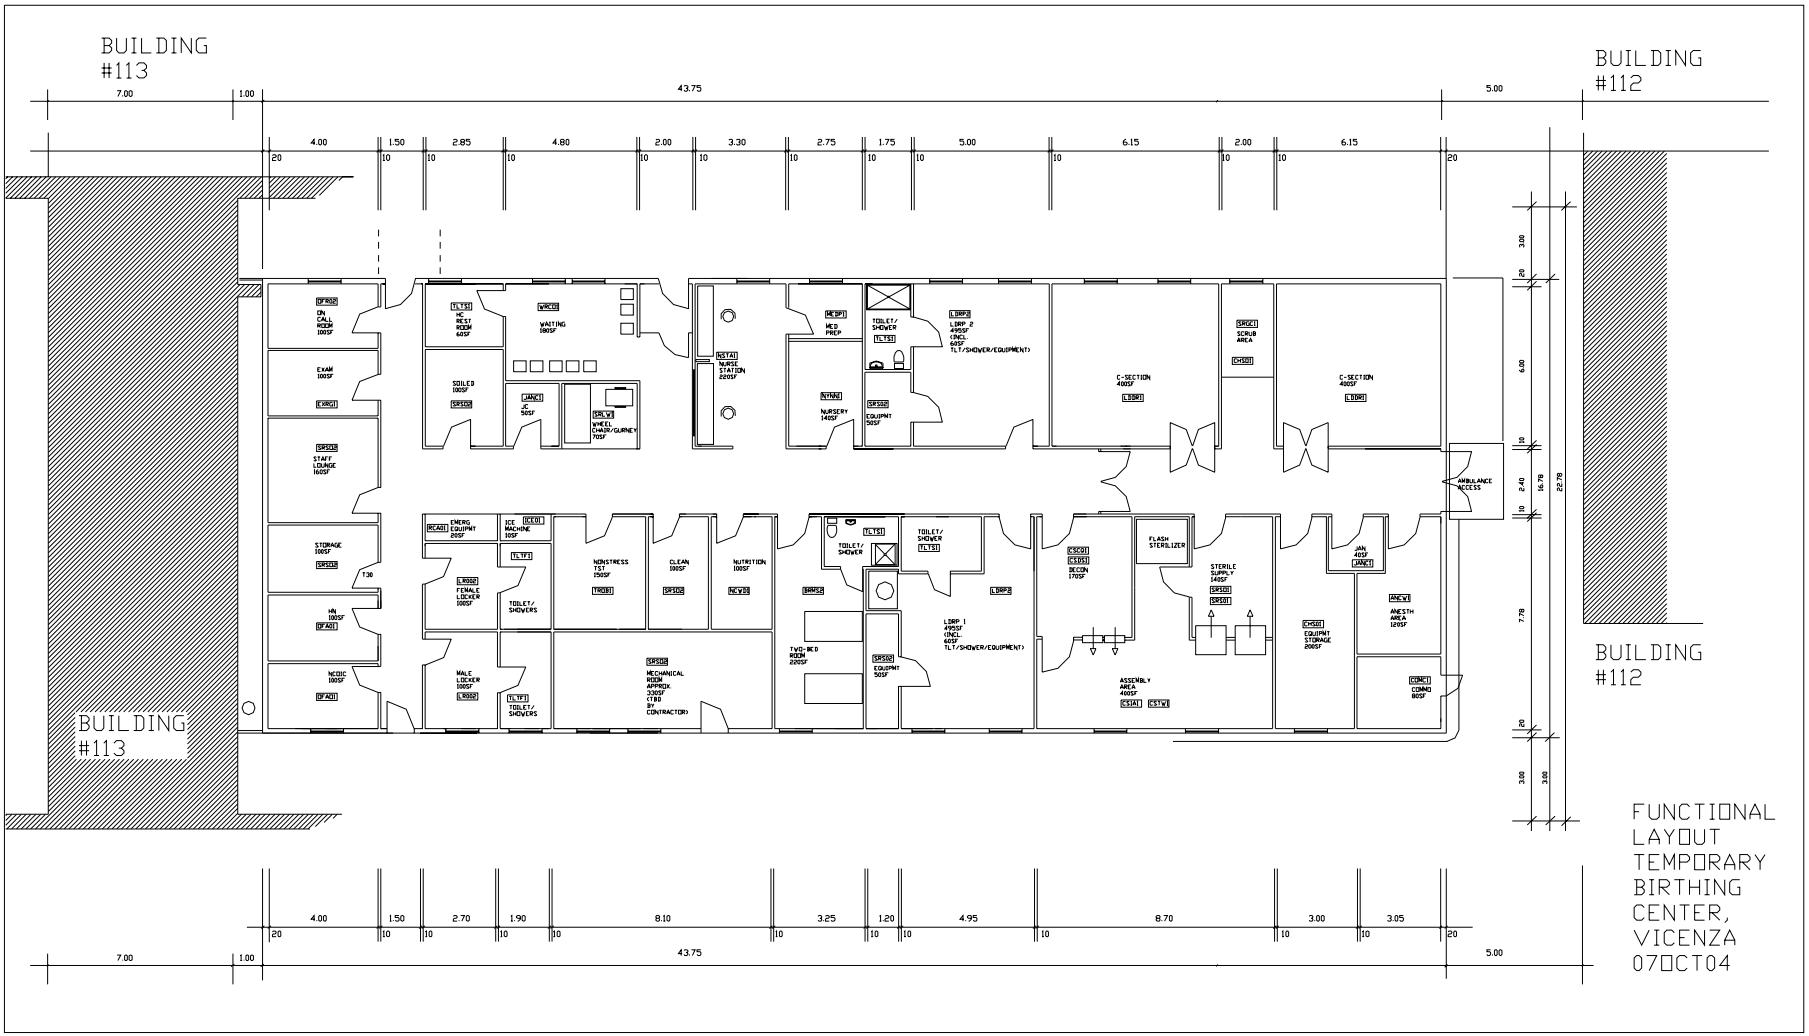

FUNCTIONAL LAYOUT TEMPORARY BIRTHING CENTER, VICENZA 07OCT04